


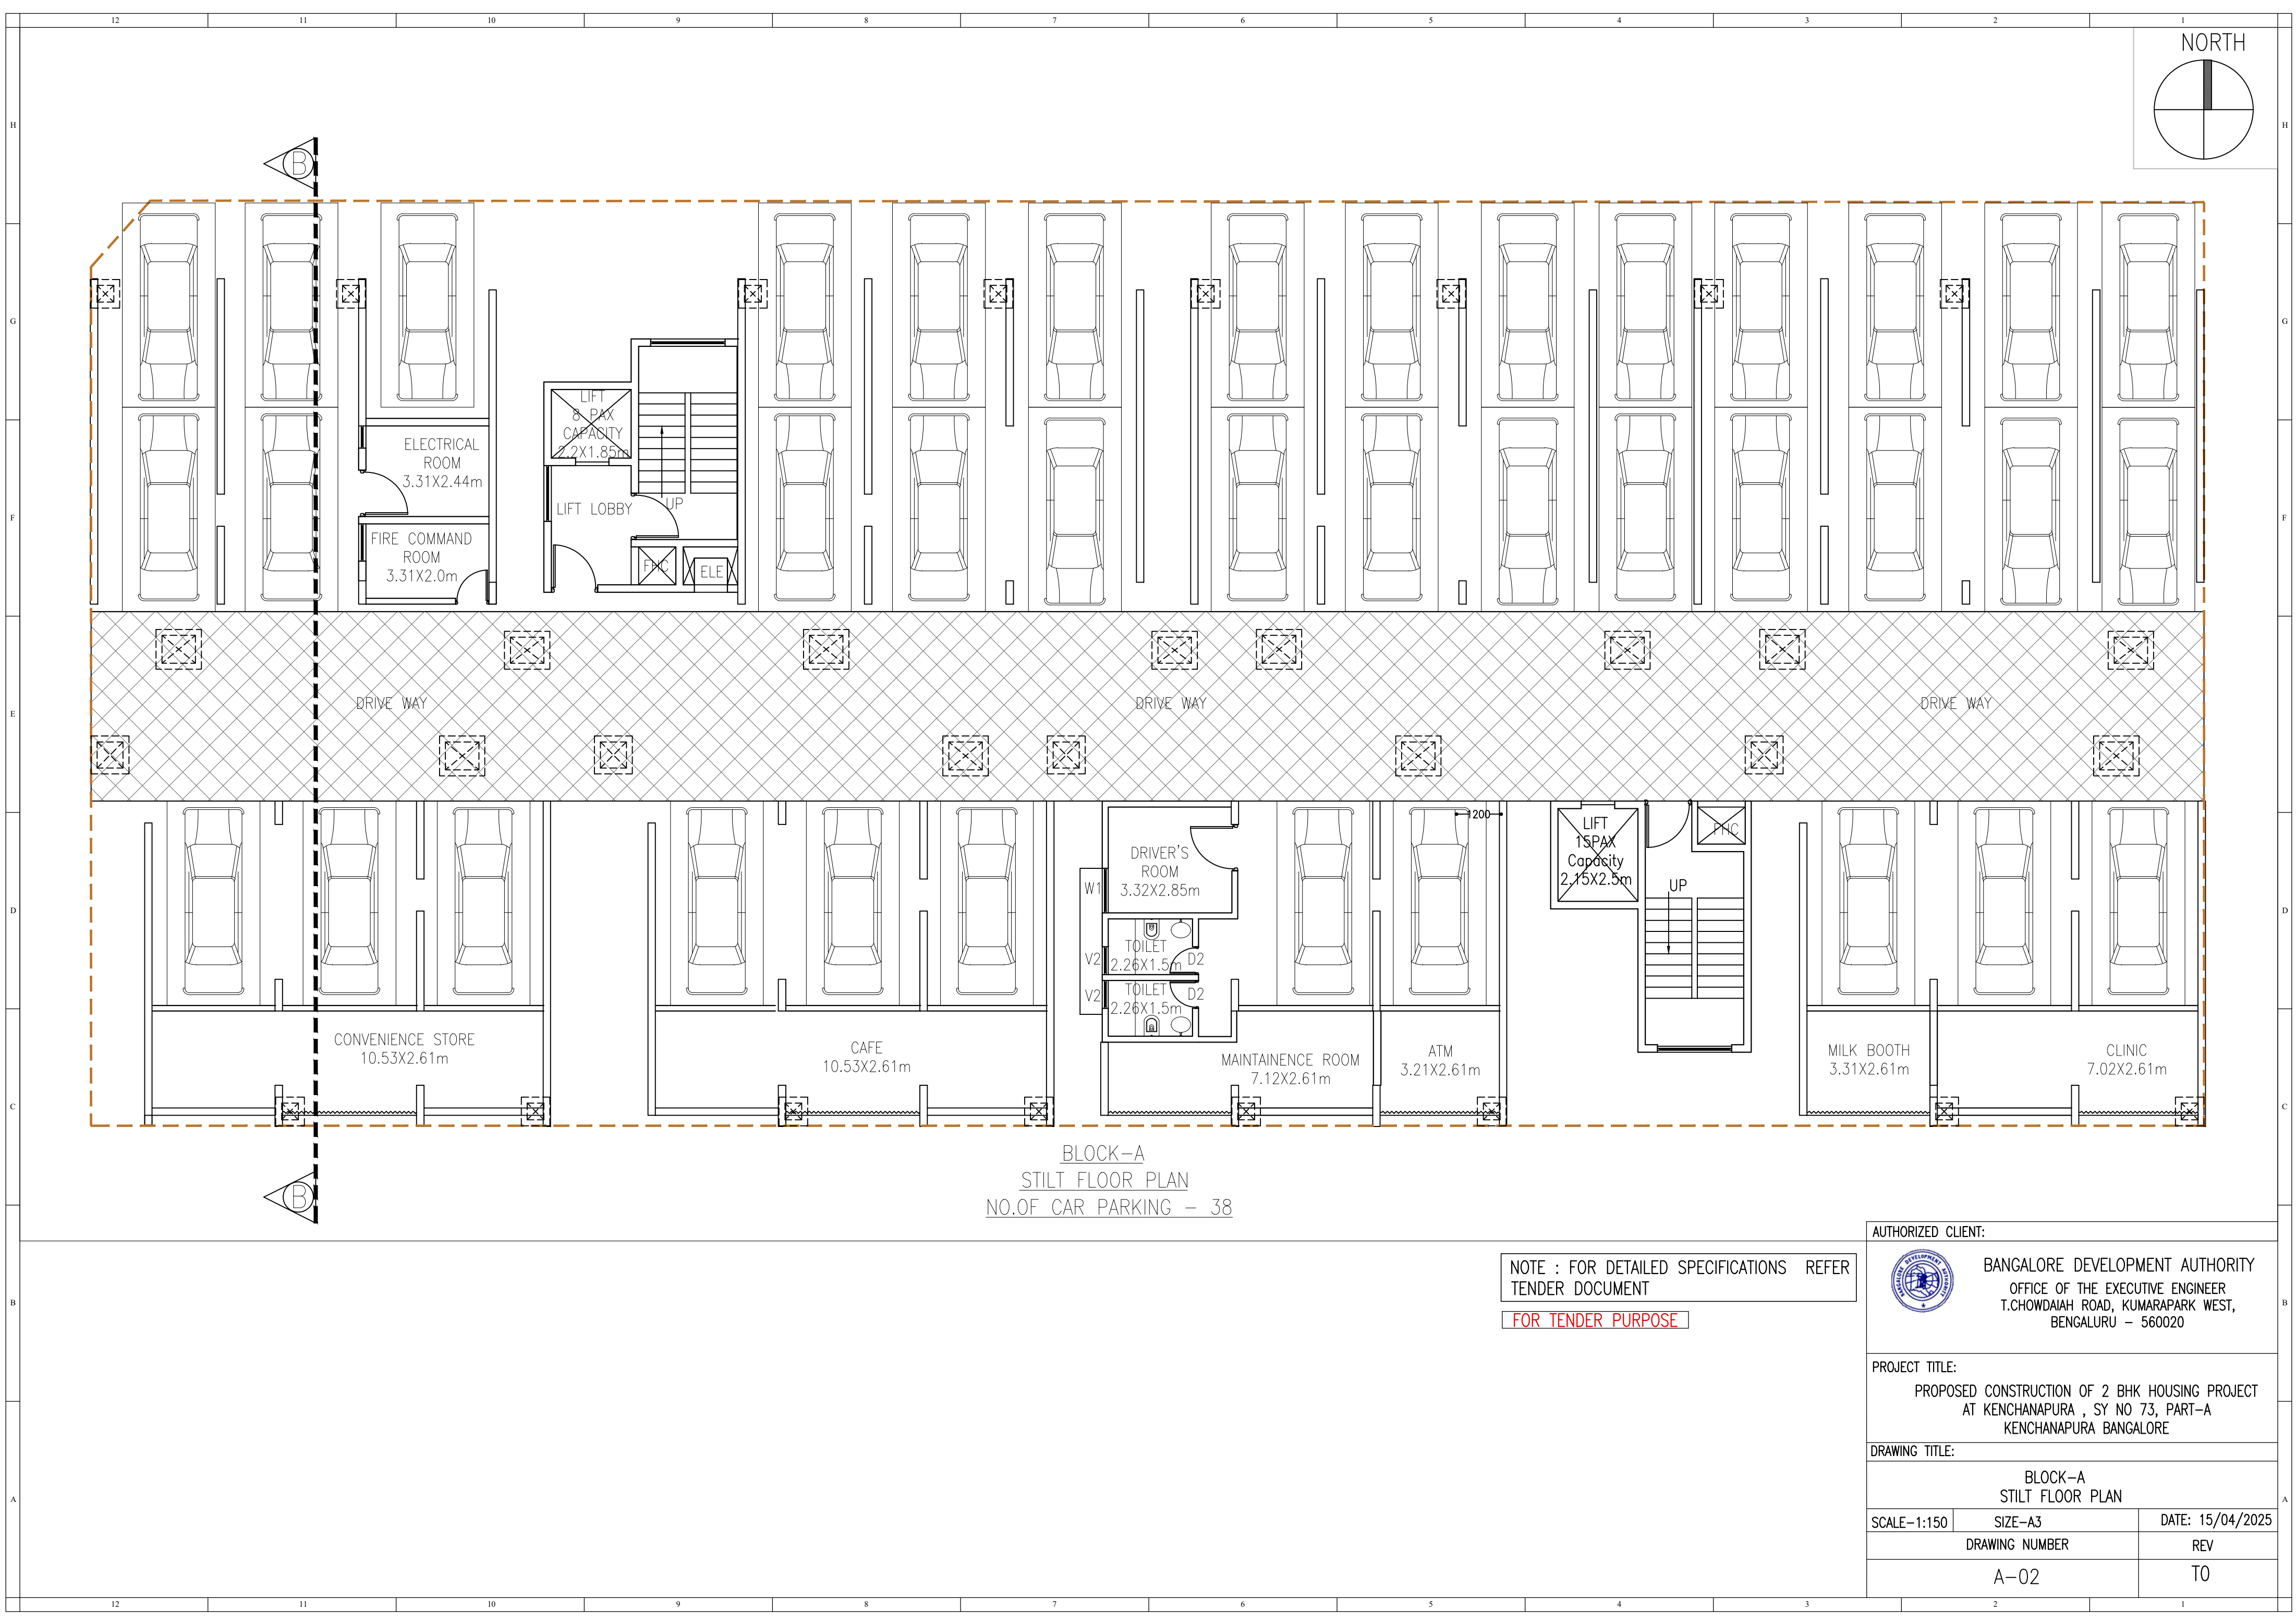

BLOCK-A
STILT FLOOR PLAN
NO.OF CAR PARKING – 38

NOTE : FOR DETAILED SPECIFICATIONS REFER
TENDER DOCUMENT

FOR TENDER PURPOSE

AUTHORIZED CLIENT:		
 BANGALORE DEVELOPMENT AUTHORITY OFFICE OF THE EXECUTIVE ENGINEER T.CHOWDAIAH ROAD, KUMARAPARK WEST, BENGALURU – 560020		
PROJECT TITLE:		
PROPOSED CONSTRUCTION OF 2 BHK HOUSING PROJECT AT KENCHANAPURA , SY NO 73, PART-A KENCHANAPURA BANGALORE		
DRAWING TITLE:		
BLOCK-A STILT FLOOR PLAN		
SCALE-1:150	SIZE-A3	DATE: 15/04/2025
DRAWING NUMBER		REV
A-02		TO